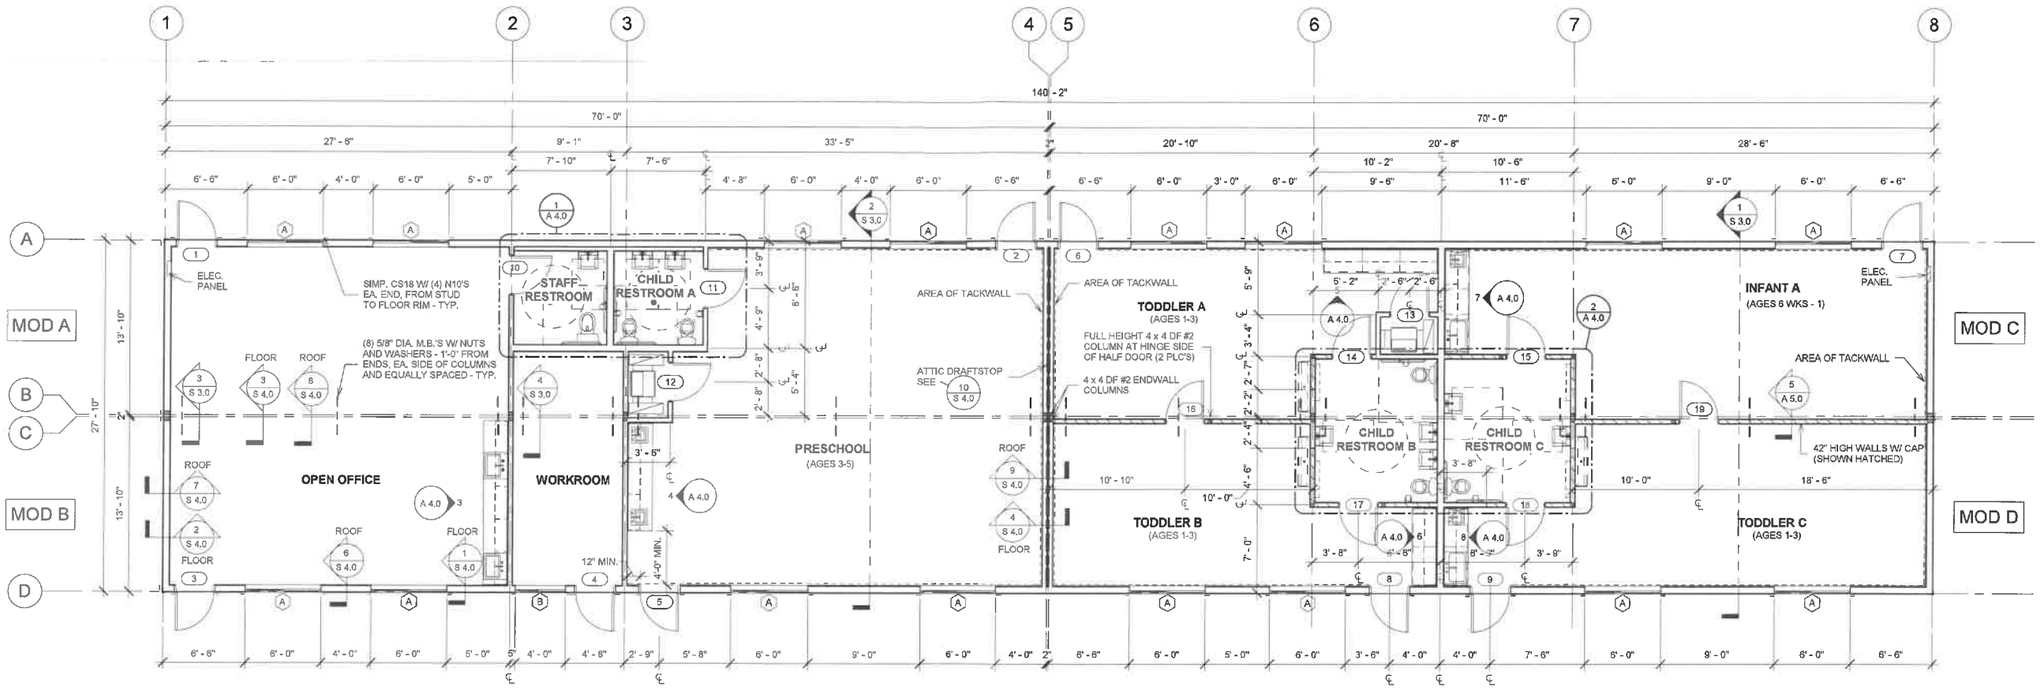

1 FLOOR PLAN
3/16" = 1'-0"

REV.	DESCRIPTION	DATE	BY

REUSE OF DOCUMENTS
THIS DOCUMENT AND THE IDEAS AND DESIGNS INCORPORATED HEREIN ARE THE PROPERTY OF MODERN BUILDING SYSTEMS INC. AND ARE NOT TO BE USED IN WHOLE OR IN PART FOR ANY OTHER USE OR PROJECT WITHOUT WRITTEN AUTHORIZATION.

MODERN BUILDING SYSTEMS
MODERN BUILDING SYSTEMS, INC.
TELEPHONE: (503) 743-4949 FAX: (503) 743-4950
P.O. BOX 113, 1400 PORTER ROAD, AUSTRALIA, OR 97325
CHECK OUT OUR WEB PAGE: www.modernbuildingsystems.com
© MODERN BUILDING SYSTEMS, INC. 2018

SHEET FLOOR PLAN
PROJ. 28' x 140' MODULAR CLASSROOM
KCDA - INSPIRE GRANGER II
ADDRESS
DRW LD
JOB# 2018-XX-XX
SHEET # A 1.0
DATE 10/12/18